GOVERNMENT OPERATIONS AND EMERGENCY CENTER

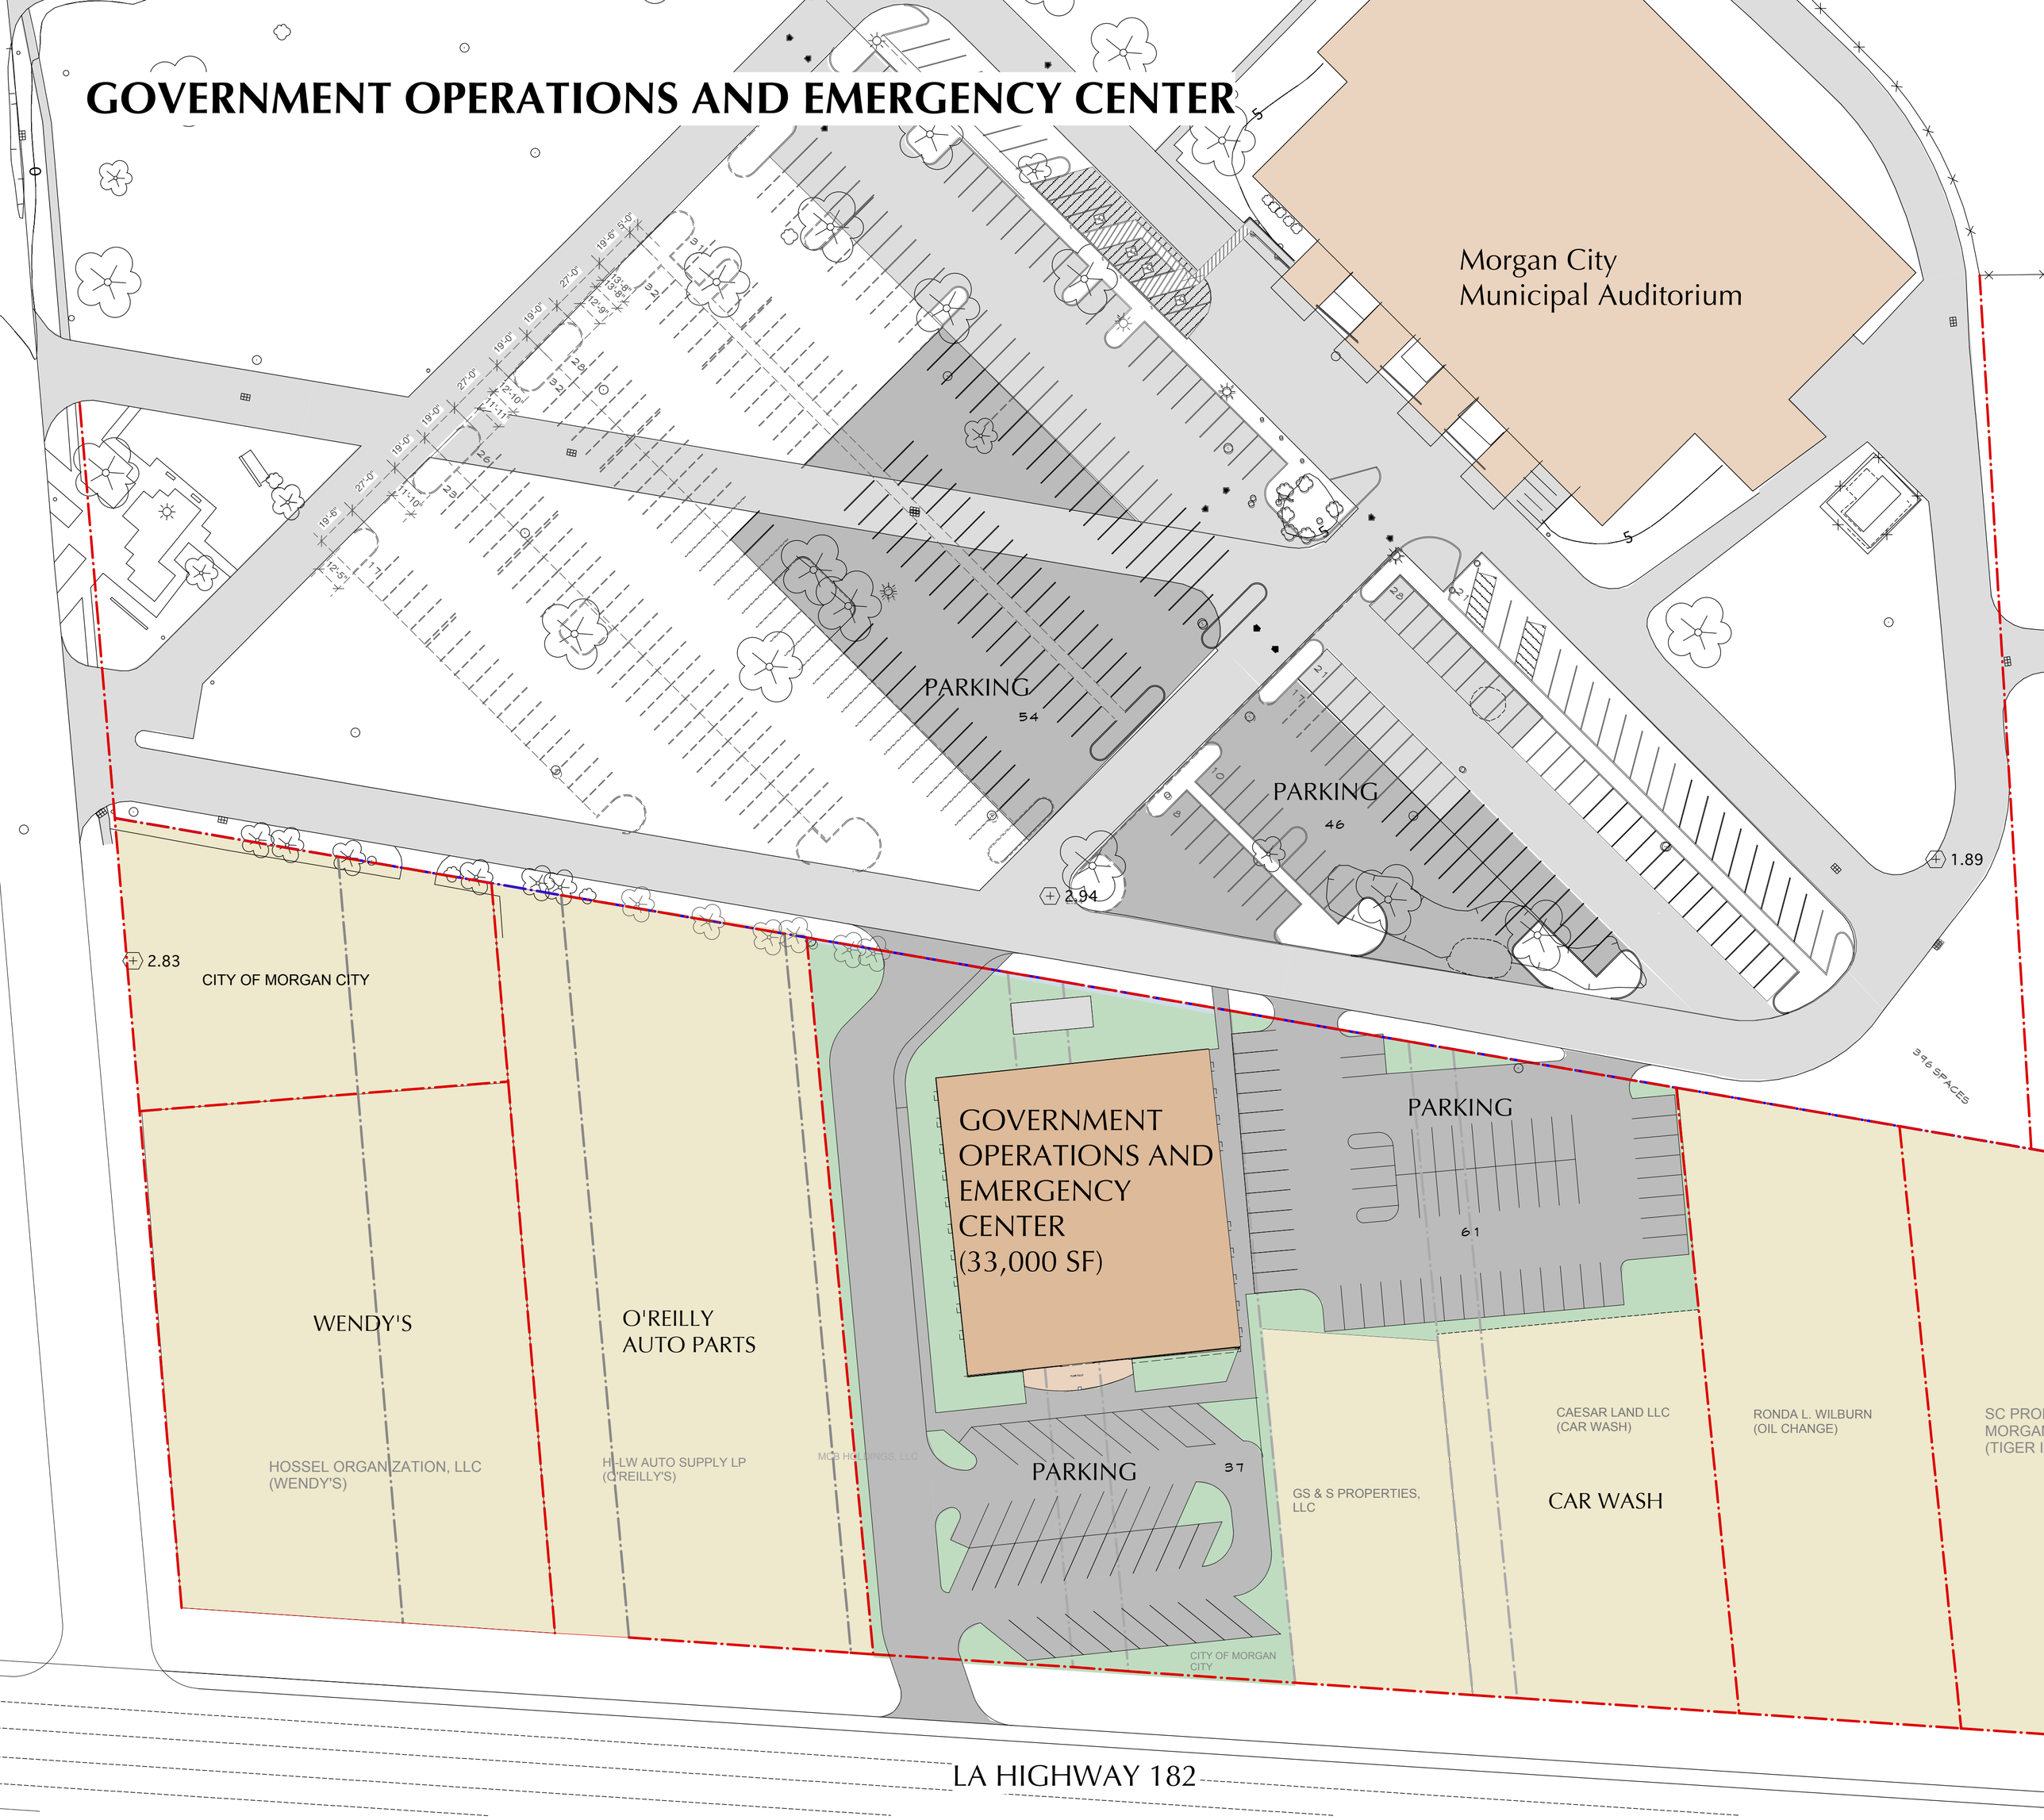

CARL P. BLUM AIA ARCHITECT P.O. BOX 2386 MORGAN CITY, LOUISIANA 70381